


ATTACHMENT C

P:\06930400\Engineer\Sheet_Files\Site\Phase 1A Site Plans\07-SITE-820210190-C.102.sht Scale= 80.0000 sf / in. User= mmiller PLTdr= PDF_Grey_300.pctd Penib= TEXT_SUB.tbl 11/16/2021 7:16:13 PM

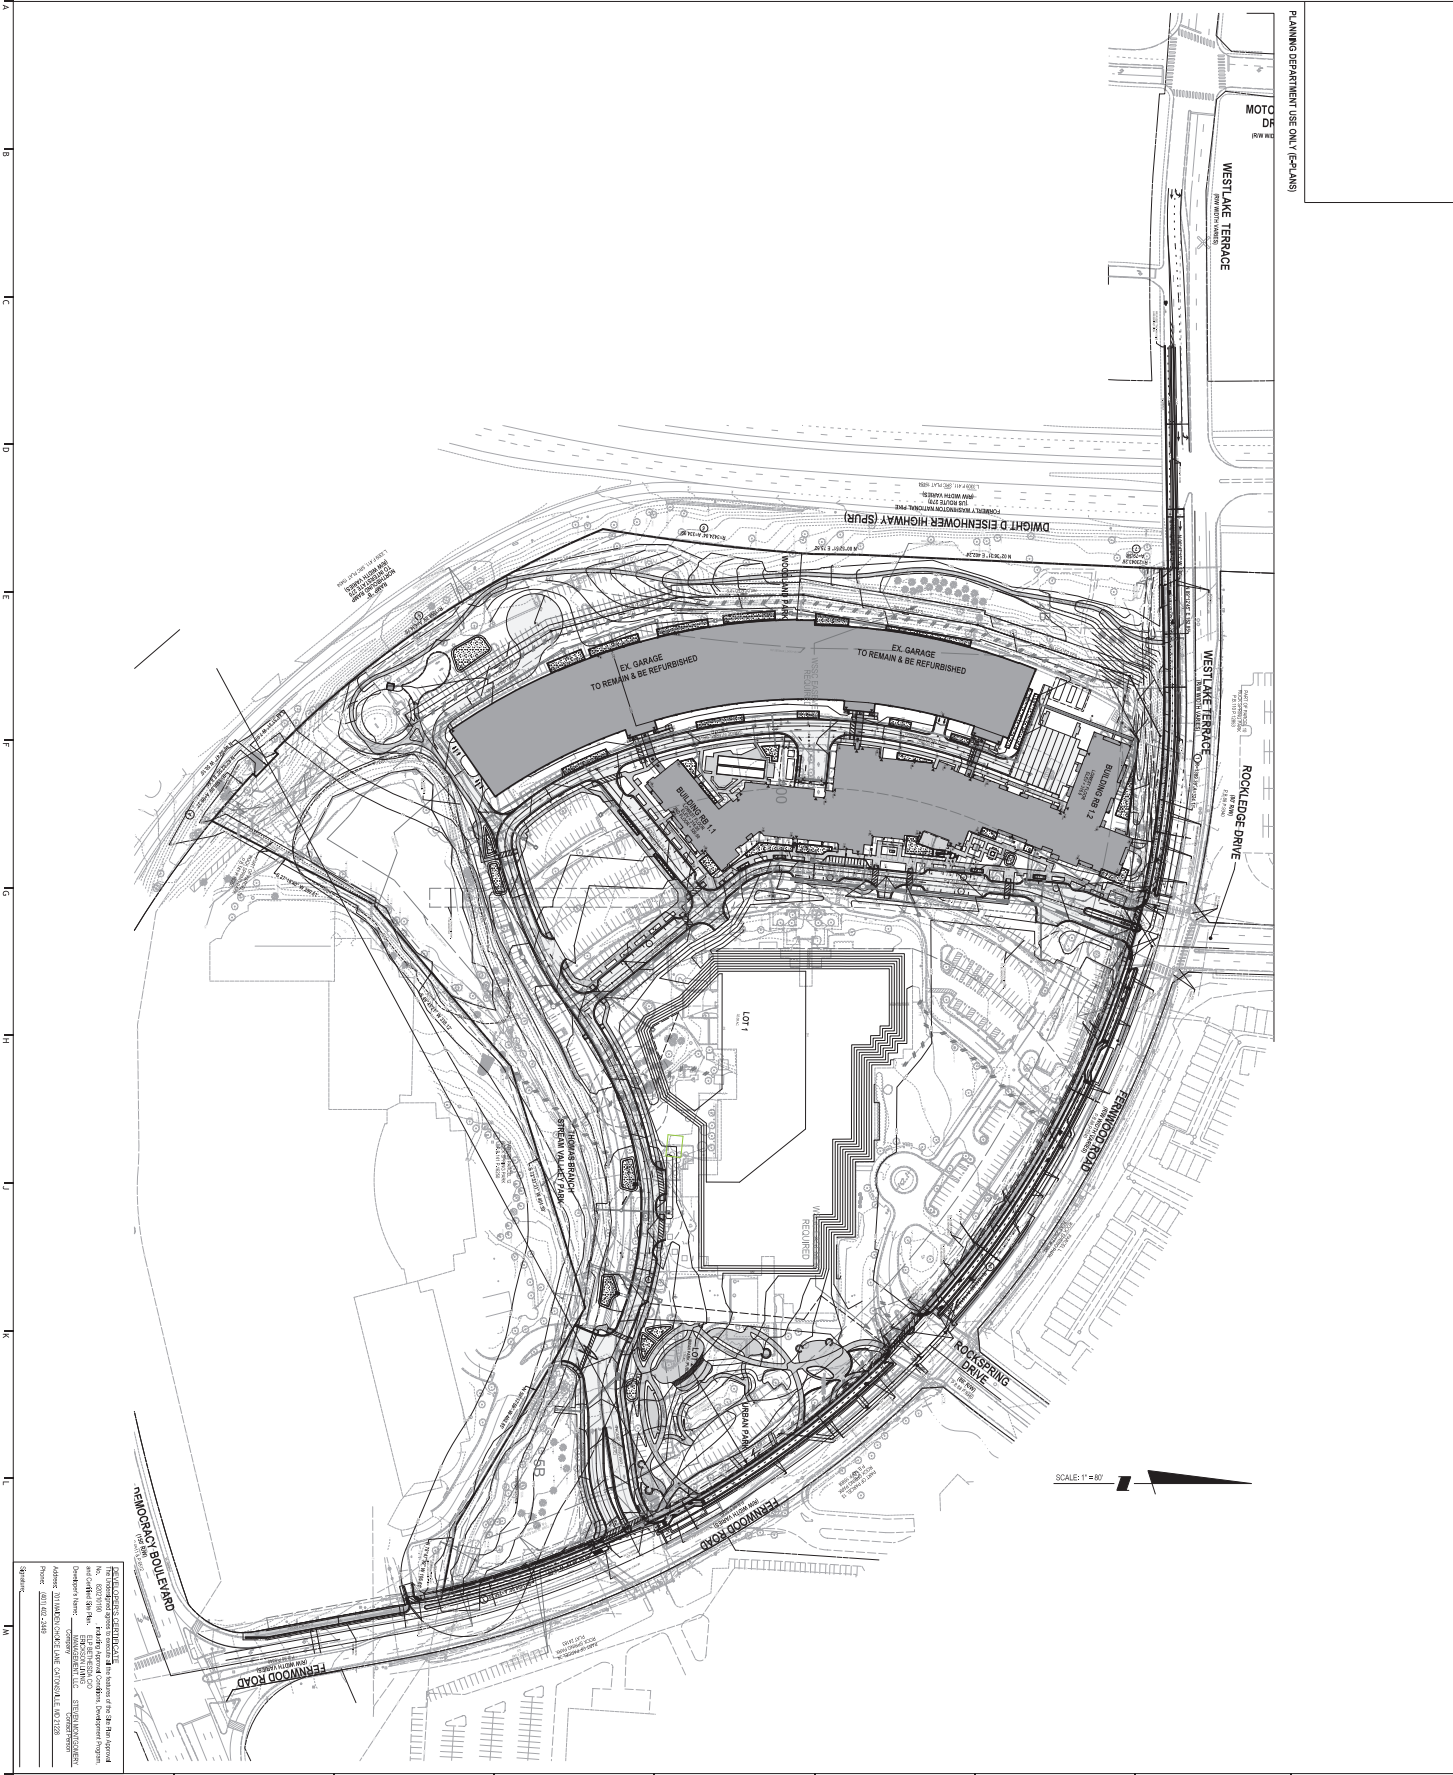

PLANNING DEPARTMENT USE ONLY (P-CPLANS)

ARCHITECT
Erickson
Senior Living
10400 Fernwood Road
Bethesda, MD 20817
L: 410.897.6930
F: 410.897.6930
E: info@erickson.com
W: erickson.com

STRUCTURAL ENGINEER
SKA
10000 Rockville Pike, Suite 100
Rockville, MD 20850
L: 301.766.6999
F: 301.766.6999
E: info@erickson.com
W: erickson.com

MVP ENGINEER
MVP CORP.
10000 Rockville Pike, Suite 100
Rockville, MD 20850
L: 301.766.6999
F: 301.766.6999
E: info@erickson.com
W: erickson.com

LANDSCAPE ARCHITECT
Landscape Architects
10000 Rockville Pike, Suite 100
Rockville, MD 20850
L: 301.766.6999
F: 301.766.6999
E: info@erickson.com
W: erickson.com

SOLTESZ, INC.
Engineering
Surveying
Environmental Sciences

**CHARTER 1A
C-102 SITE PLAN**

C-102

SITE PLAN

NO.	DATE	REVISION
1	08/11/2021	ISSUED FOR PERMIT
2	08/11/2021	ISSUED FOR PERMIT
