E-FILE STAMP

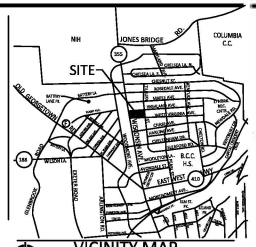

VICINITY MAP
SCALE: 1" = 2000'

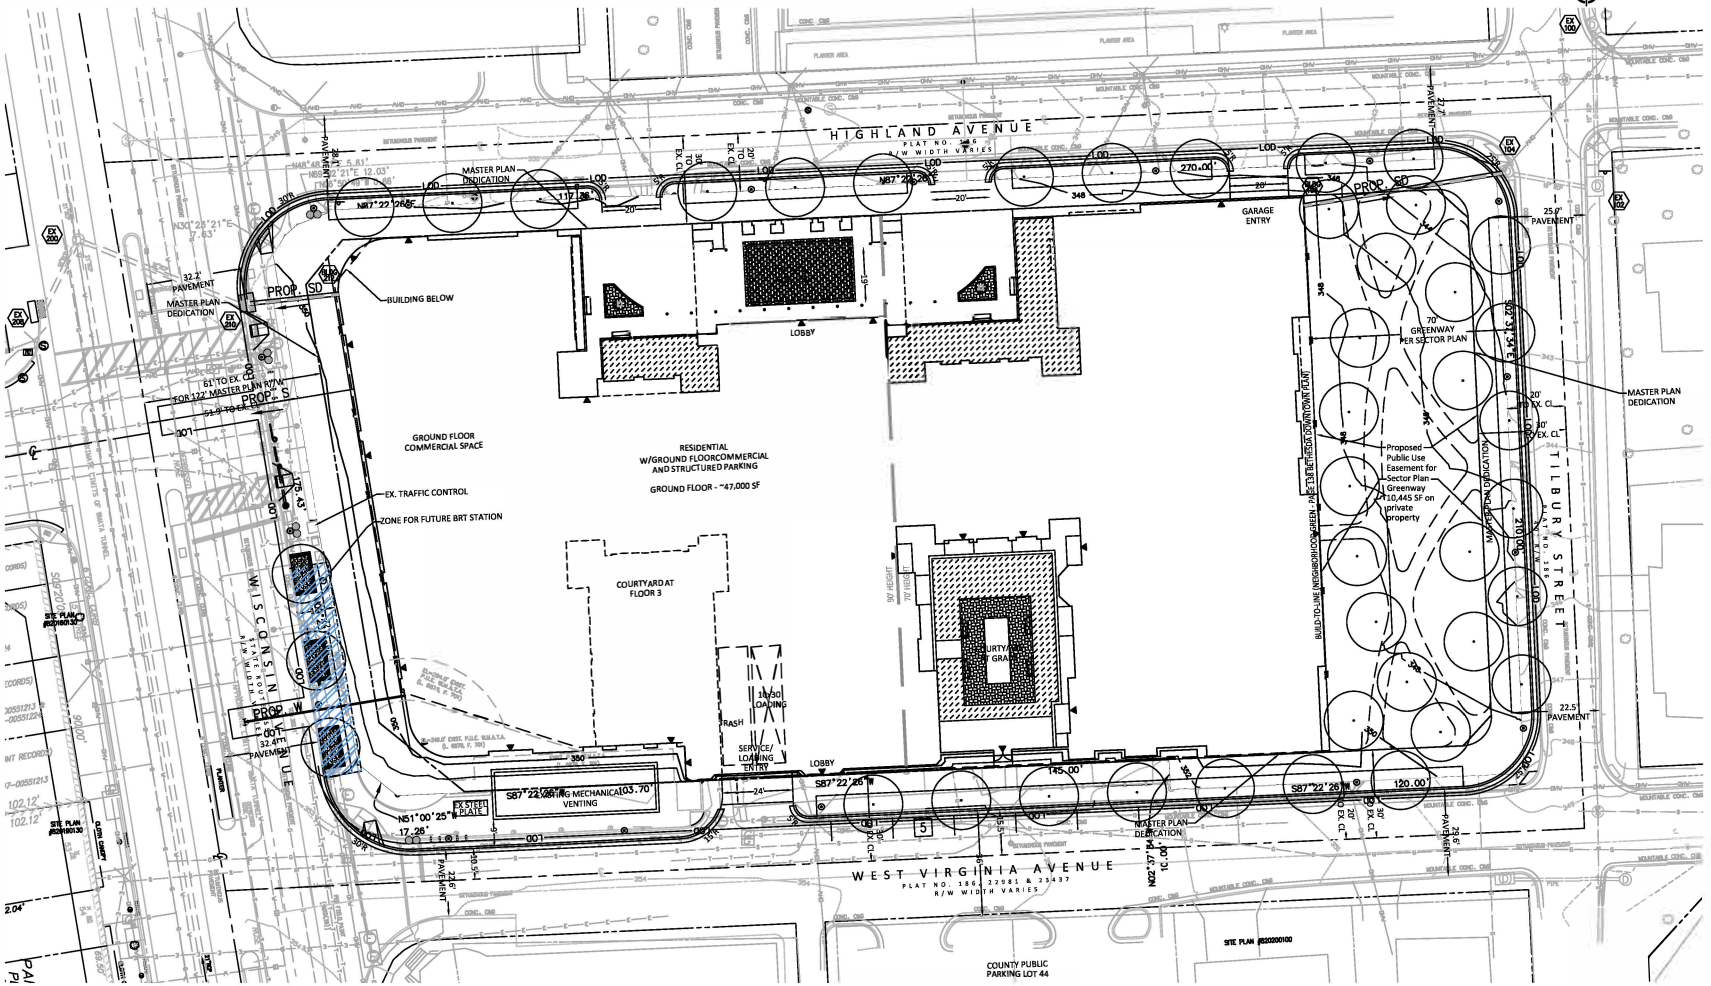

"FOR LOCATION OF UTILITIES CALL 8-1-1 or 1-800-257-7777 OR LOG ON TO www.call811.com or http://www.miss811.net 48 HOURS IN ADVANCE OF ANY WORK IN THIS VICINITY"

SCALE: 1" = 20'

LAYOUT: 07--PREL--120201940-05, Plotted By: Duke

VIKA MARYLAND, LLC
20251 Century Blvd., Suite 400
Germantown, MD 20874
301.916.4100 | vika.com
Our Site Set on the Future.

PREPARED FOR:
8001 WISCONSIN, LLC
7501 WISCONSIN AVE.
SUITE 1500E
BETHESDA, MD, 20814
301.986.6122
CONTACT: BRIAN DOWNIE

ARCHITECT:
TORTI GALLAS + PARTNERS

LAND PLANNER/CIVILENGINEER:
VIKAMARYLAND, LLC

LANDSCAPEARCHITECT:
PARKERRODRIGUEZ, INC

TRAFFICENGINEER:
WELLS + ASSOCIATES

ATTORNEY:
SELZERGURVITCH RABIN WERTHEIMER & POLOTT, P.C.

REVISIONS	DATE
INITIAL SUBMISSION	02/28/2020

8001 WISCONSIN AVENUE

7TH ELECTIONDISTRICT
MONTGOMERY COUNTY, MARYLAND
WSSC GRID: 210NW05
TAX MAP:HN23

ILLUSTRATIVE PRELIMINARY PLAN

PROFESSIONAL SEAL

STATE OF MARYLAND
GRASSAN S. KHOURI
No. 25158
PROFESSIONAL ENGINEER

I HEREBY CERTIFY THAT THESE DOCUMENTS WERE PREPARED OR APPROVED BY ME, AND THAT I AM A DULY LICENSED PROFESSIONAL ENGINEER UNDER THE LAWS OF THE STATE OF MARYLAND, GRASSAN KHOURI LICENSE No. 25158 EXPIRATION DATE: JUNE 26, 2020

THE INFORMATION, DESIGN AND CONTENT OF THESE DRAWINGS, OR DOCUMENTS ARE PROPRIETARY TO VIKA MARYLAND, LLC AND ARE PROTECTED BY COPYRIGHT AND INTELLECTUAL PROPERTY. THESE DRAWINGS AND/OR DOCUMENTS MUST NOT BE FORWARDED, SHARED, COPIED, DISTRIBUTED OR MODIFIED, OR USED FOR ANY PURPOSE, IN ANY FORMAT, WITHOUT PRIOR WRITTEN AUTHORIZATION FROM VIKA MARYLAND, LLC. VIOLATORS WILL BE SUBJECT TO PROSECUTION. ONLY DRAWINGS MARKED "ISSUED FOR CONSTRUCTION" MAY BE UTILIZED FOR CONSTRUCTION PURPOSES.

© 2019 VIKA MARYLAND, LLC

DRAWN BY: _____
DESIGNED BY: _____
DATE ISSUED: _____

VIKA PROJECT 1872

M-NCPPC NO. _____

SHEET NO. PP-5