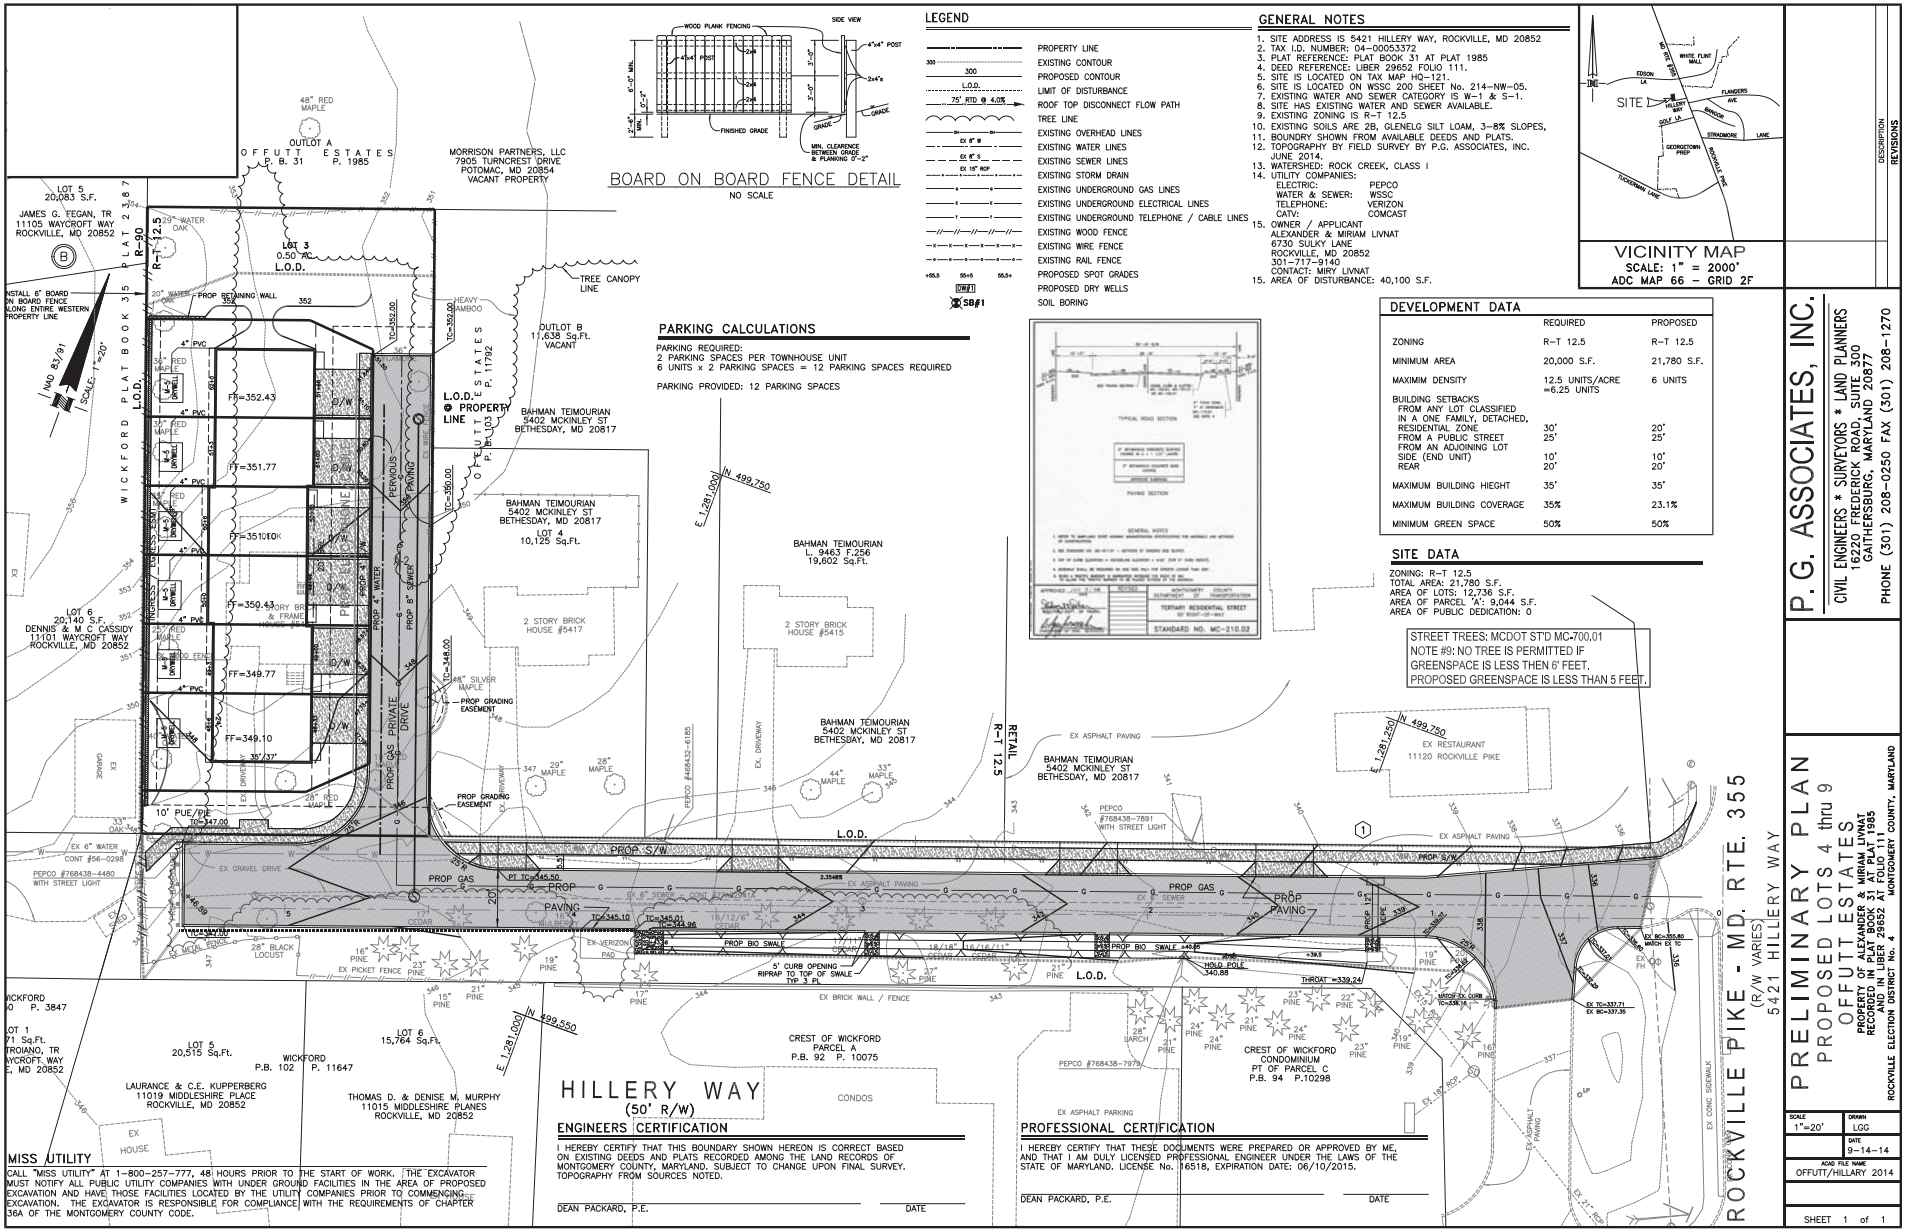

Attachment 1