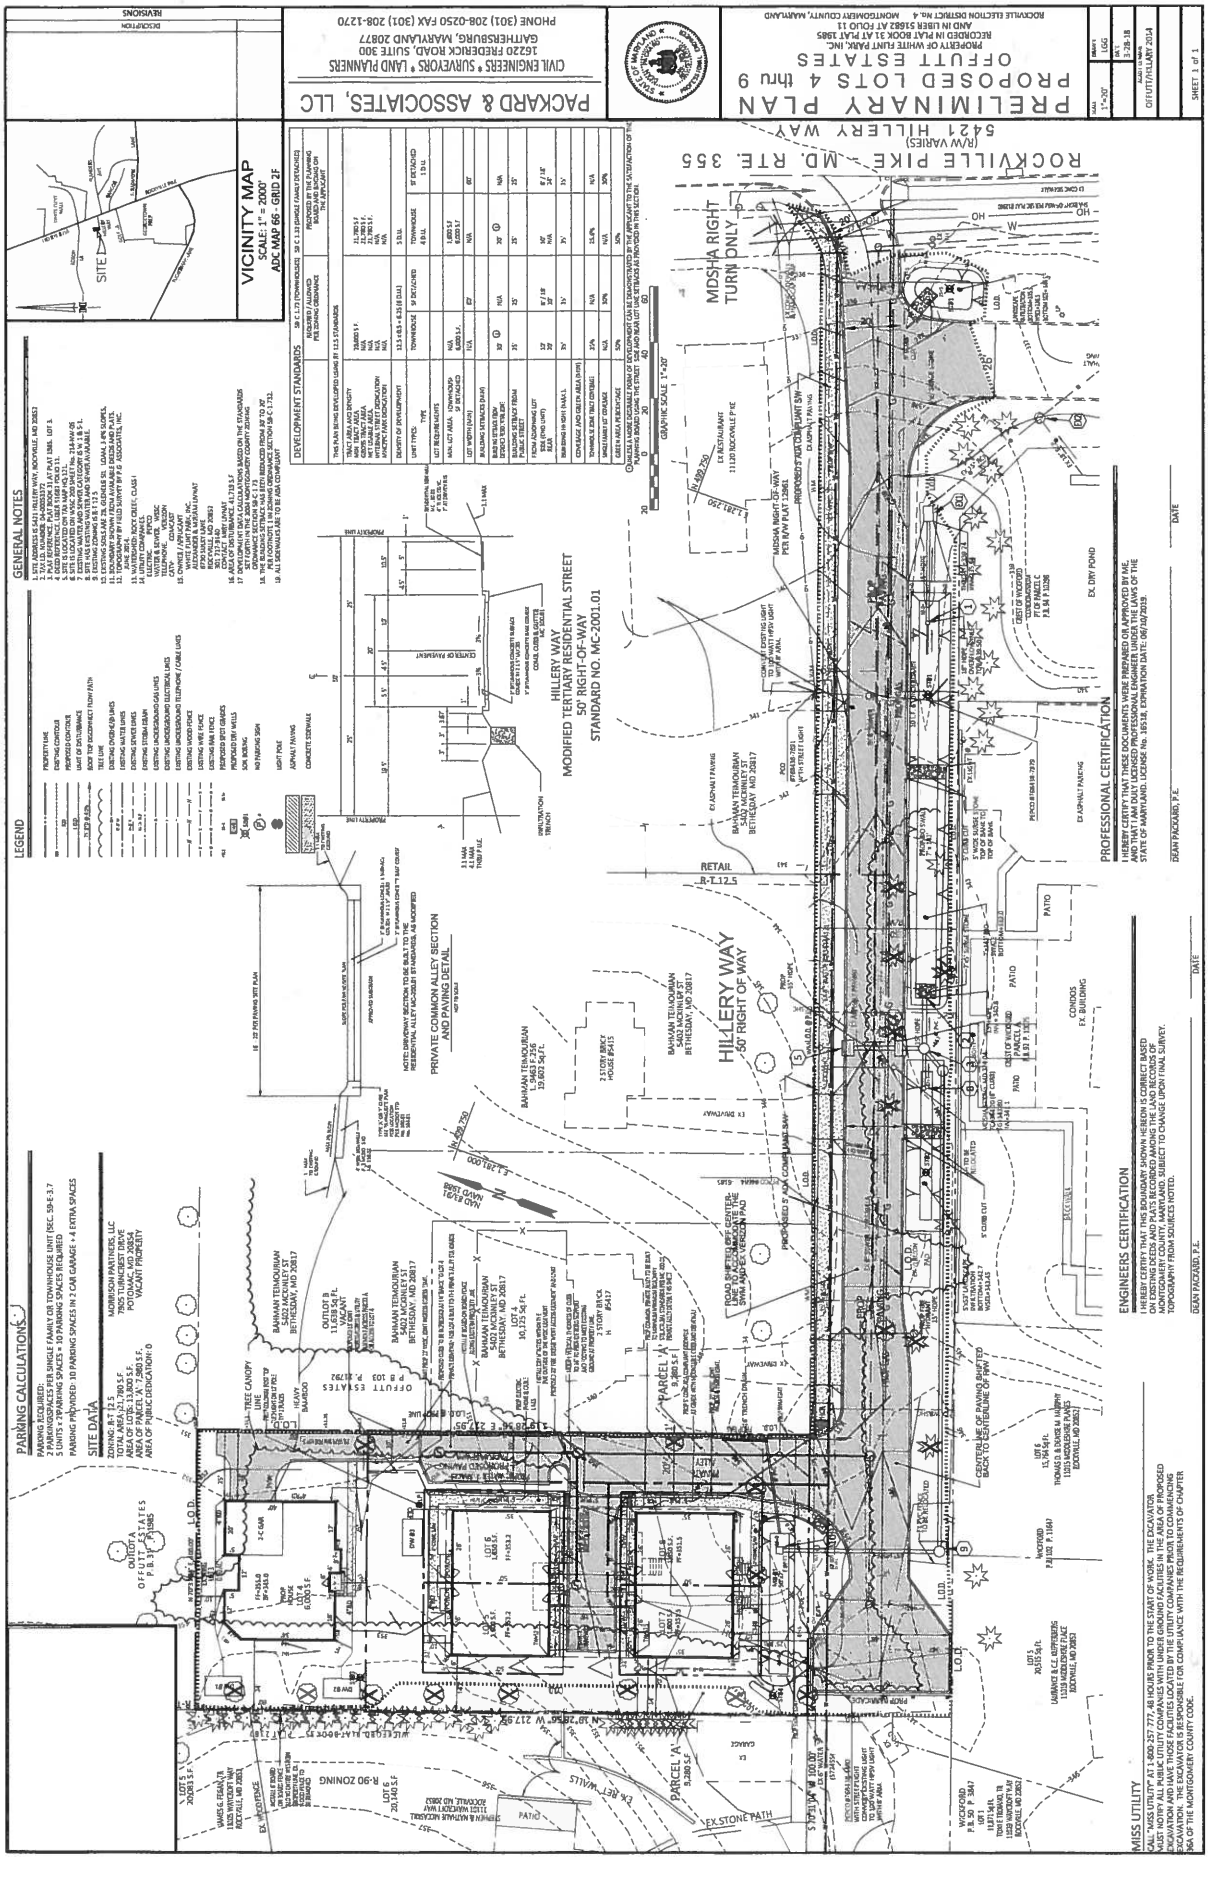Attachment 3