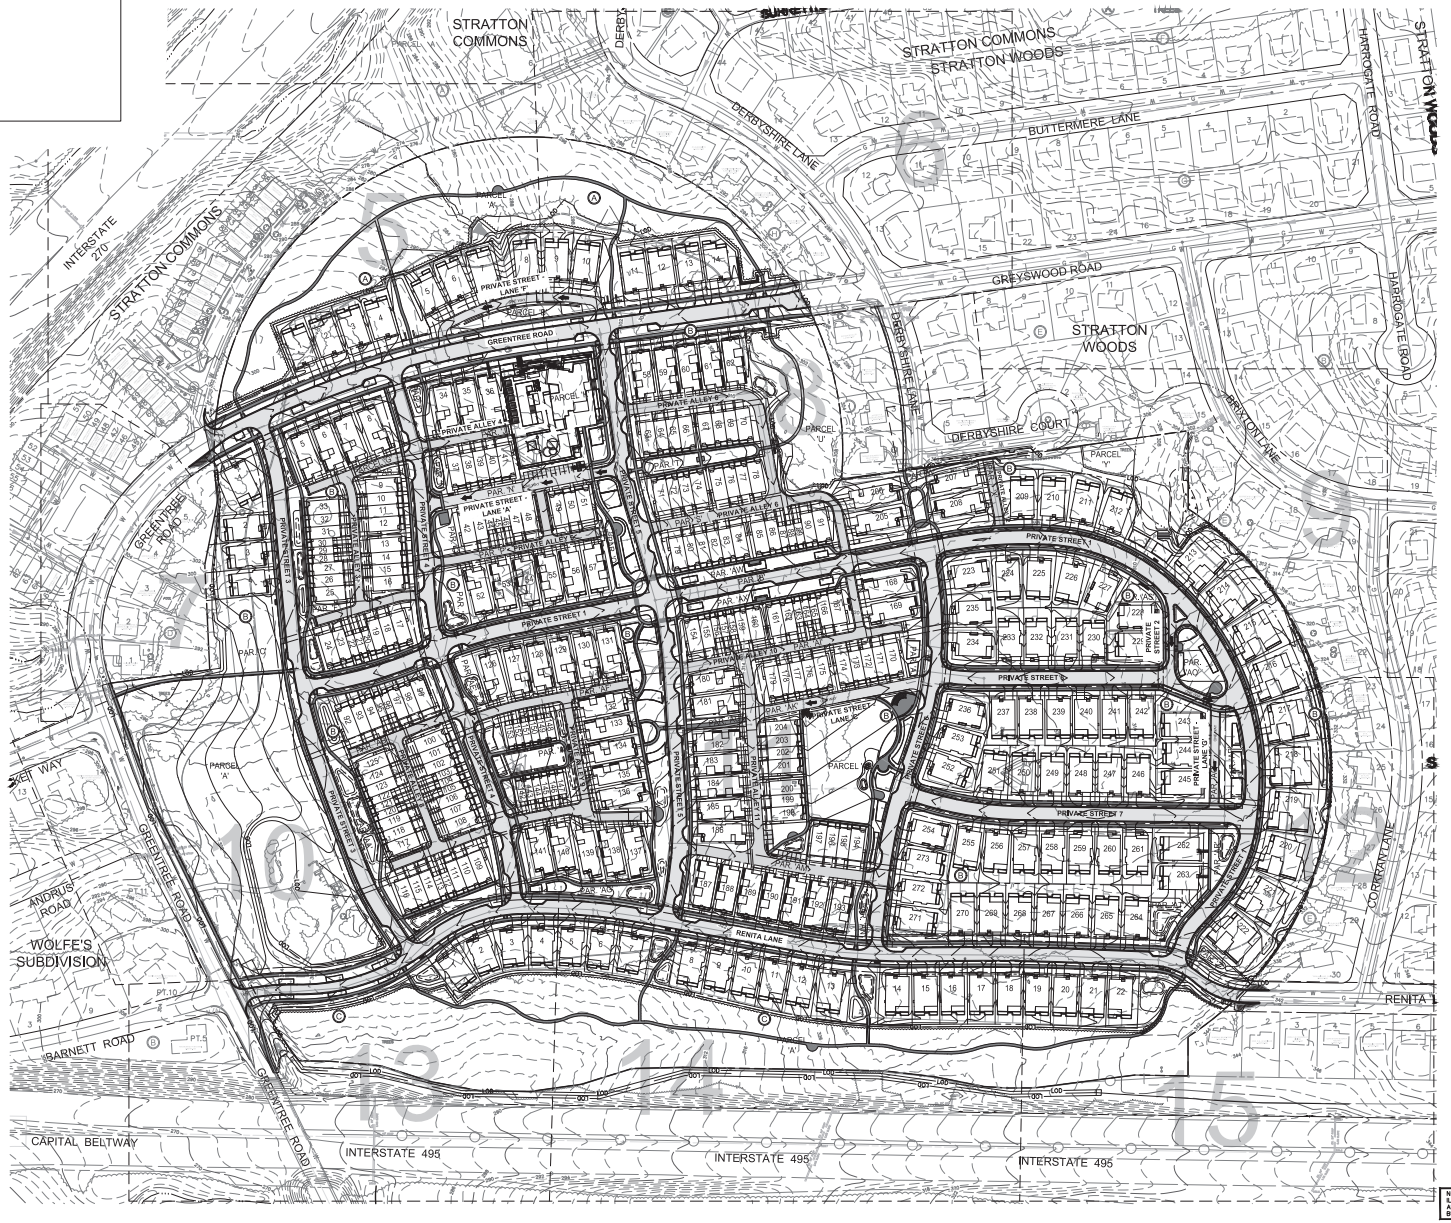
STRATTON COMMONS
STRATTON COMMONS
STRATTON WOODS
BUTTERMERE LANE
HARROGATE ROAD
GREYSWOOD ROAD
DERBYSHIRE LANE
DERBYSHIRE COURT
BRITTON LANE
STRATTON WOODS
INTERSTATE 270
GREENTREE ROAD
PRIVATE STREET 1
PRIVATE STREET 2
PRIVATE STREET 3
PRIVATE STREET 4
PRIVATE STREET 5
PRIVATE STREET 6
PRIVATE STREET 7
PRIVATE ALLEY 1
PRIVATE ALLEY 2
PRIVATE ALLEY 3
PRIVATE ALLEY 4
PRIVATE ALLEY 5
PRIVATE ALLEY 6
PRIVATE ALLEY 7
PRIVATE ALLEY 8
PRIVATE ALLEY 9
PRIVATE ALLEY 10
PRIVATE ALLEY 11
PRIVATE ALLEY 12
PRIVATE ALLEY 13
PRIVATE ALLEY